


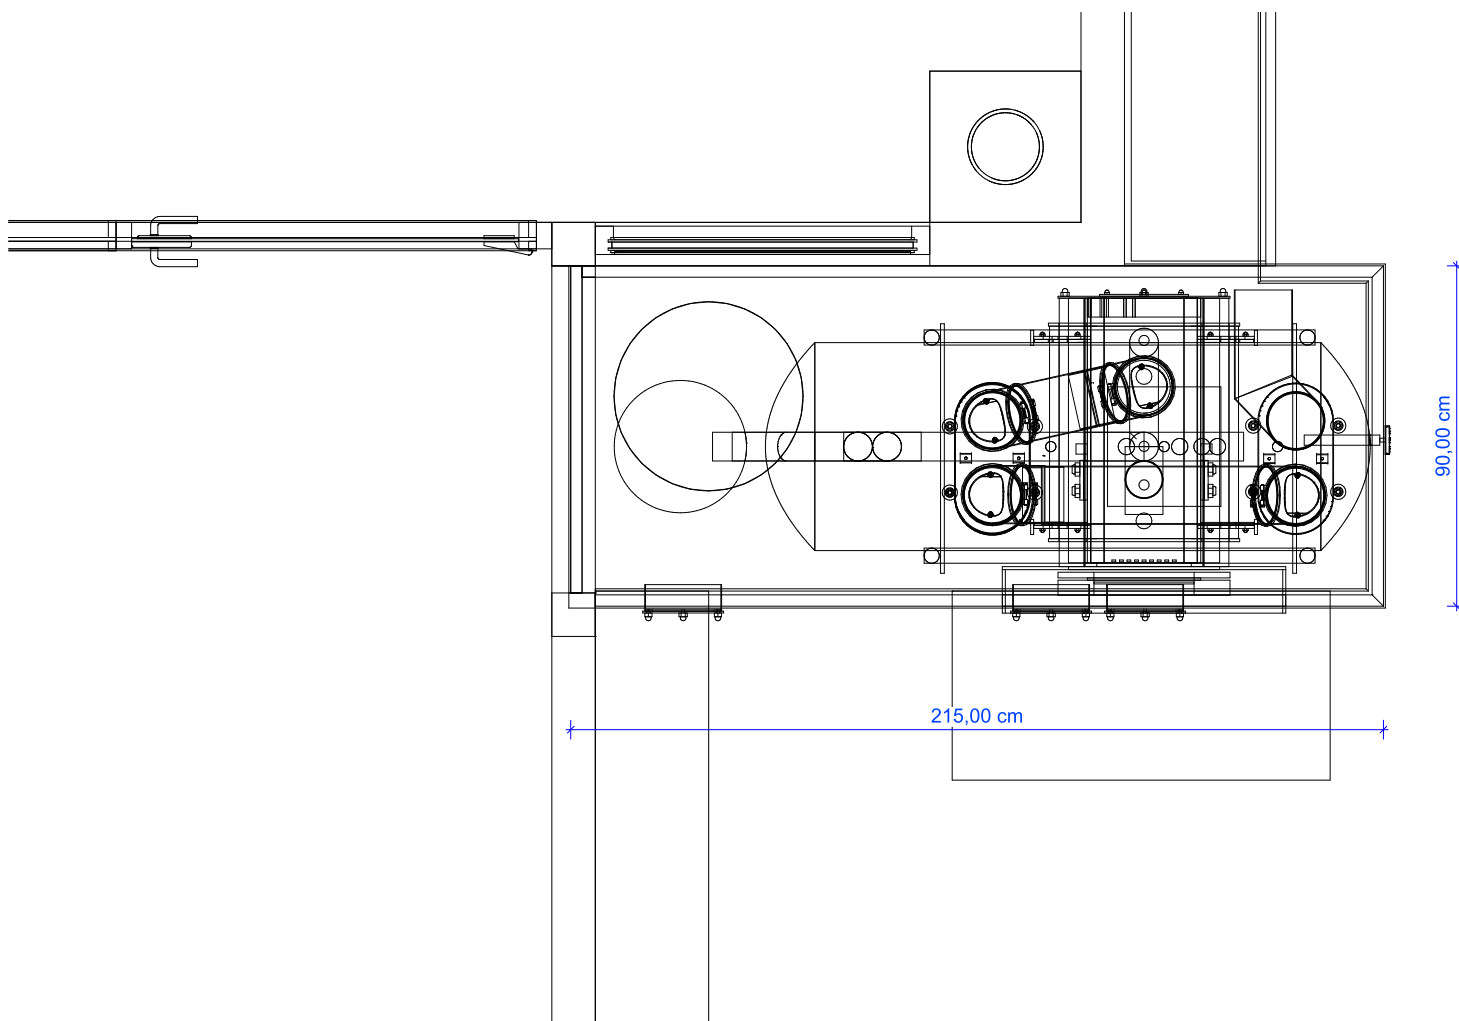



BV Omniofen Eck 01

Grundriss

M 1:20

2026-04-29

o.

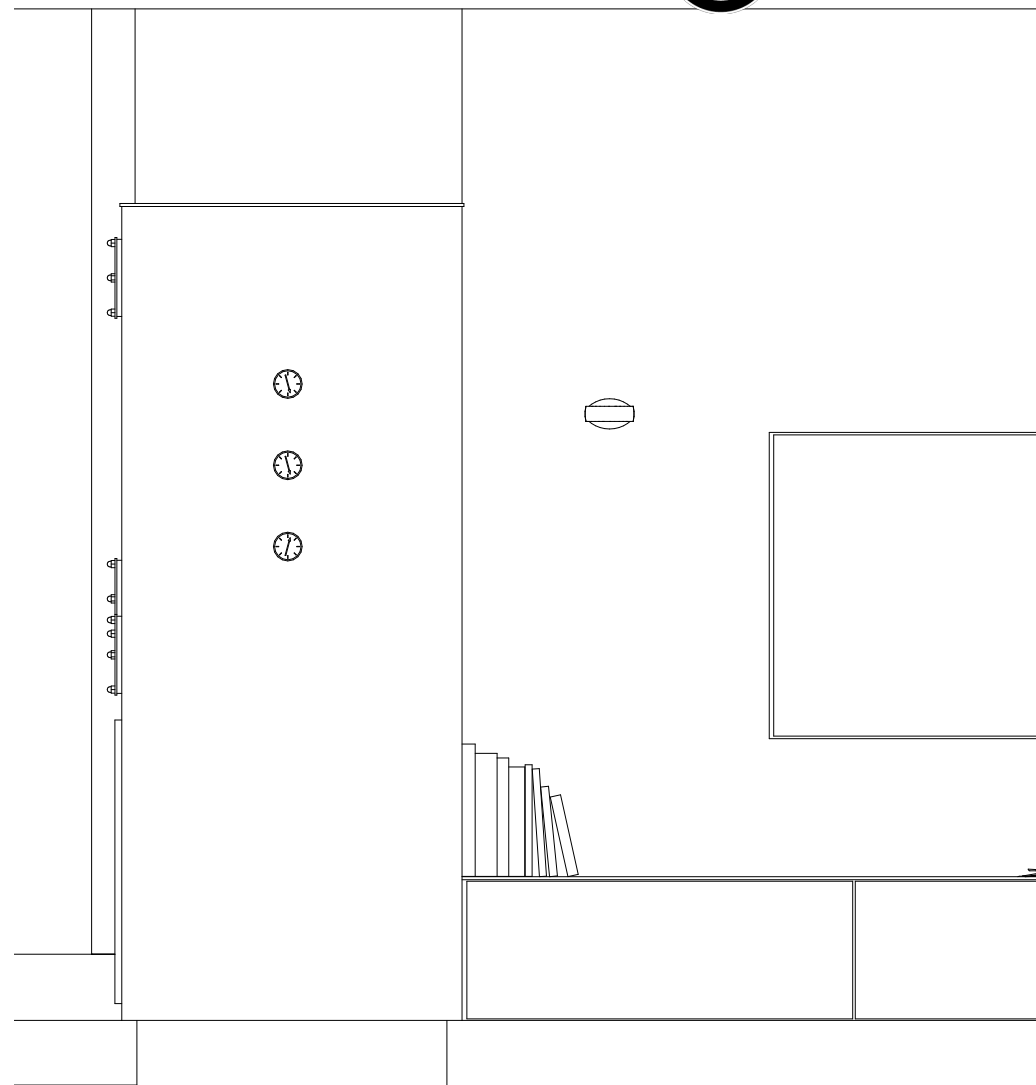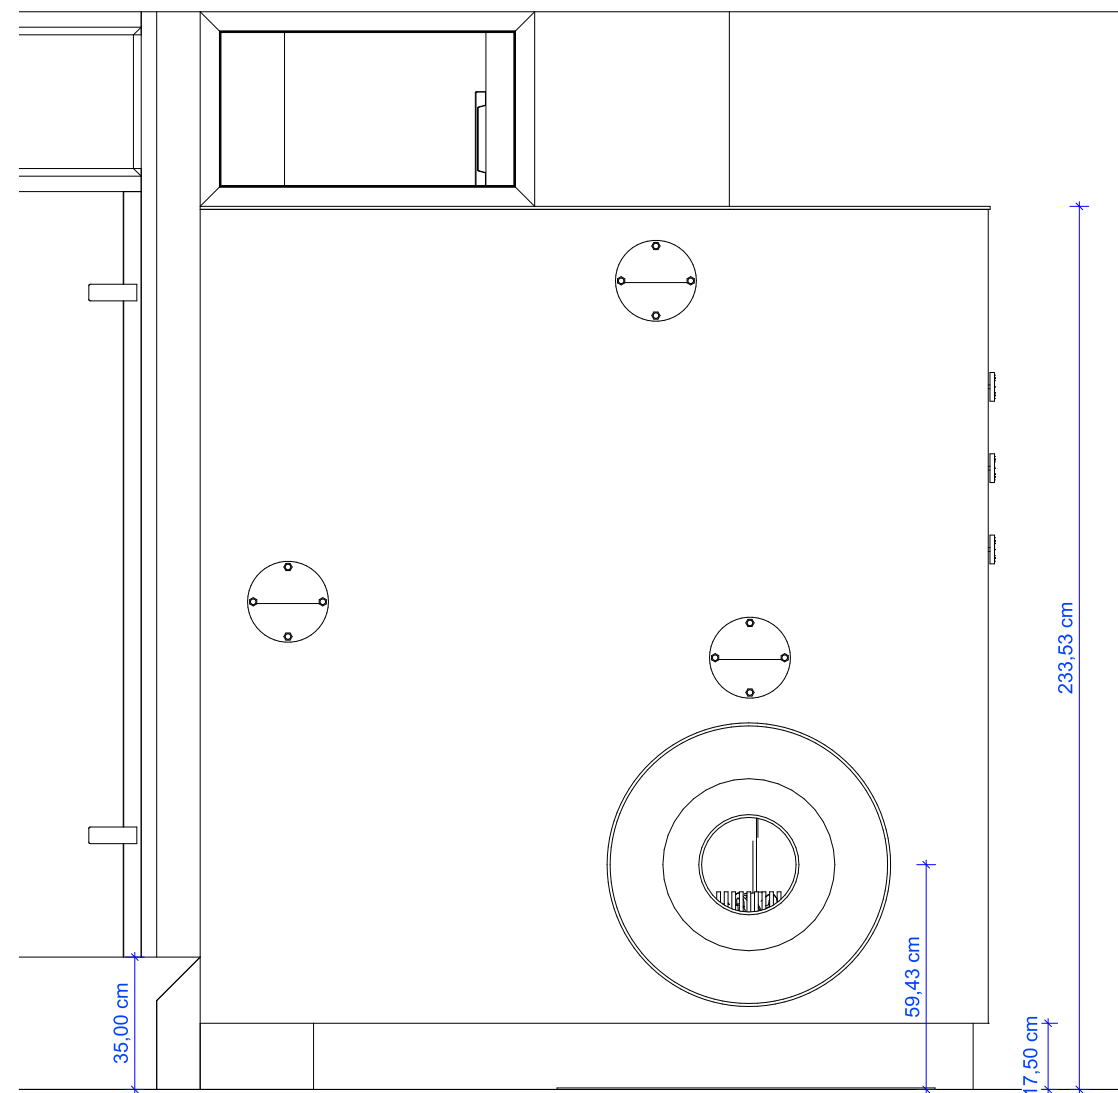

BV Omniofen Eck 01

Ansichten

M 1:20

2026-04-29

o.









