


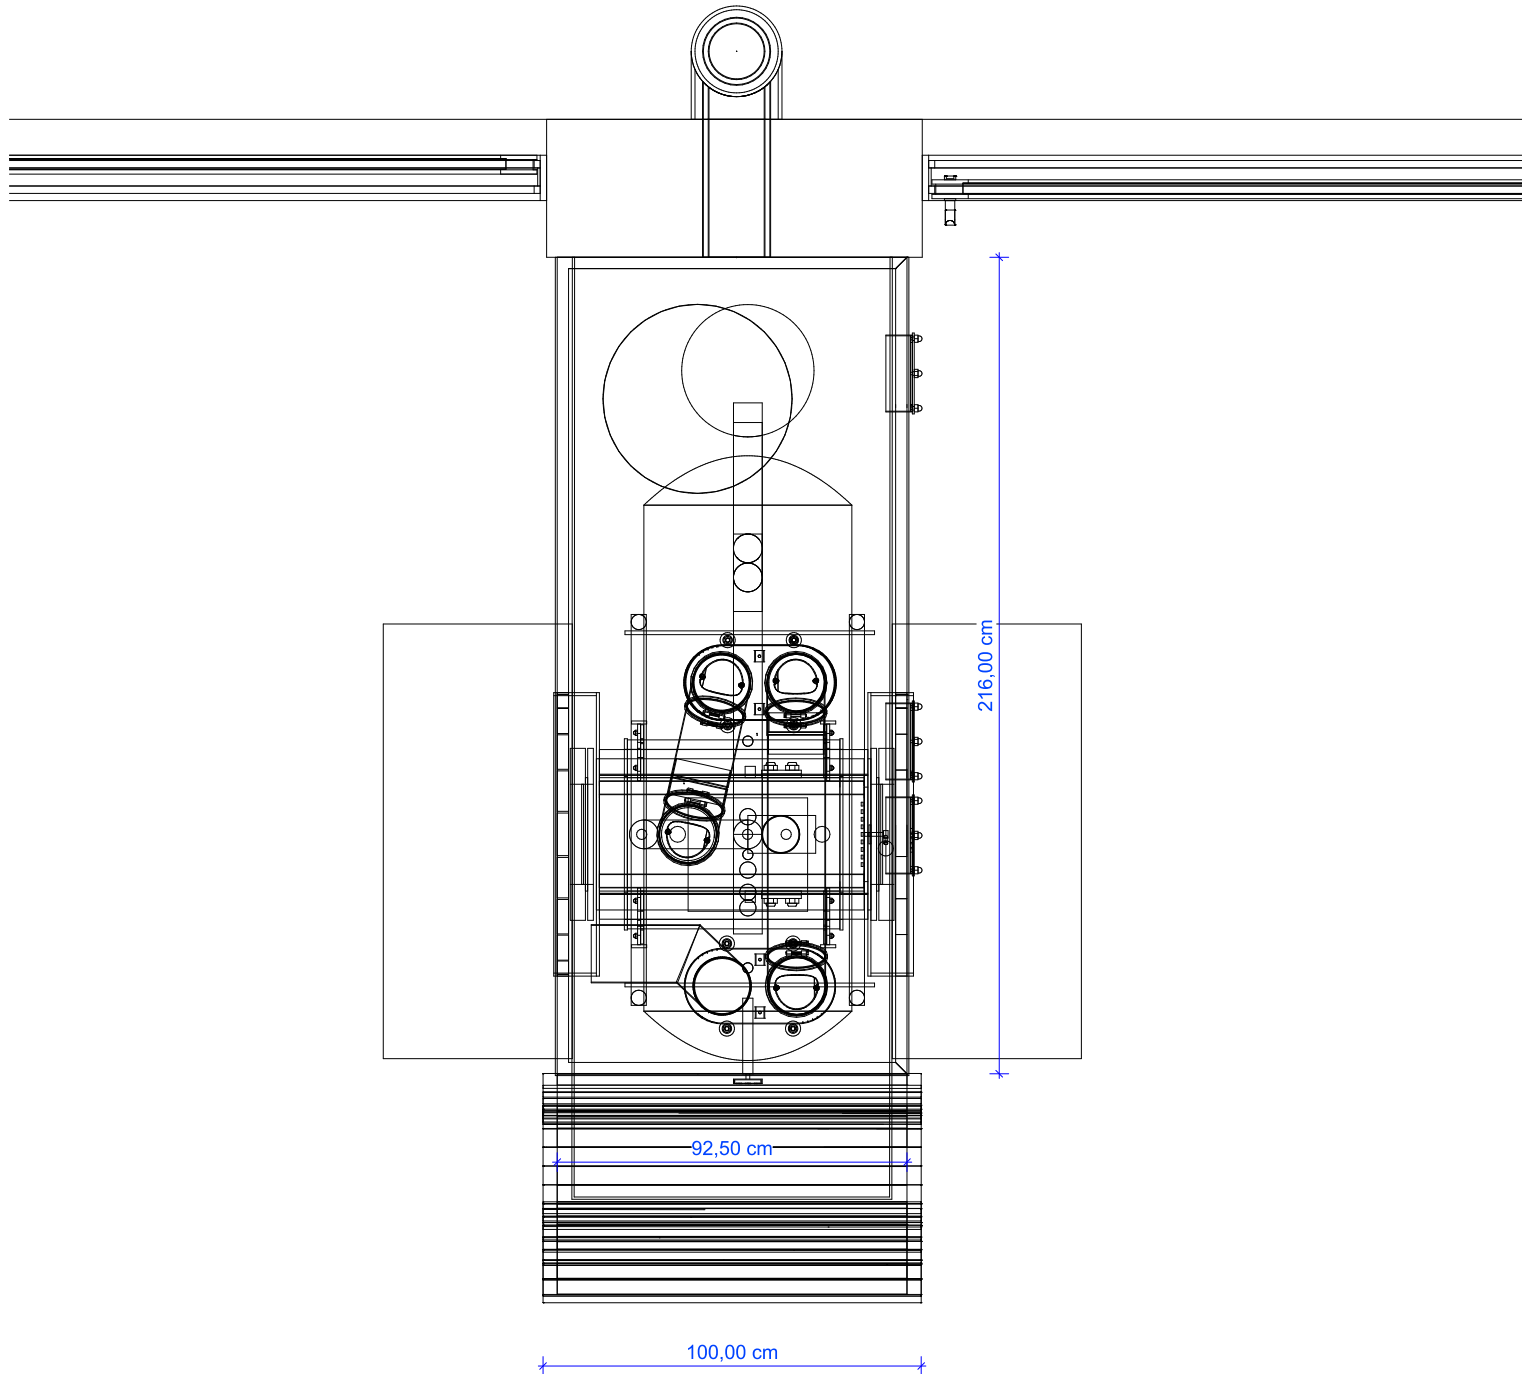



BV Omniofen Tunnel 02

Grundriss

M 1:20

2026-04-29

o.

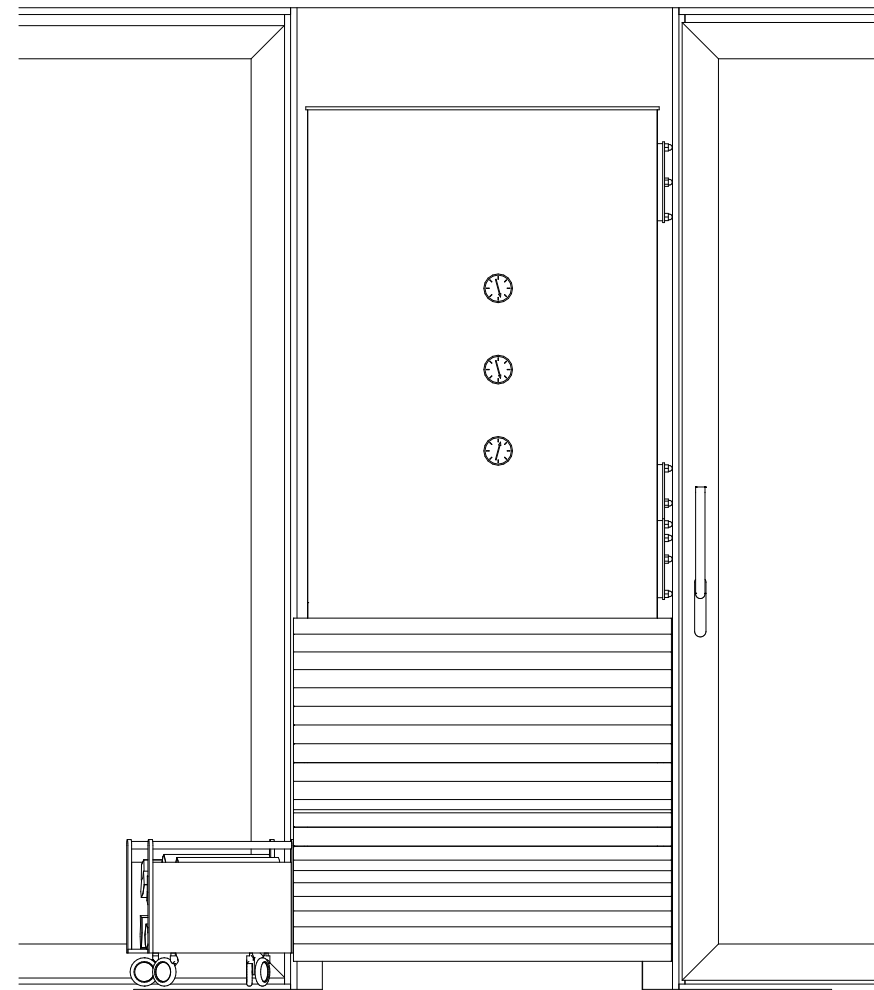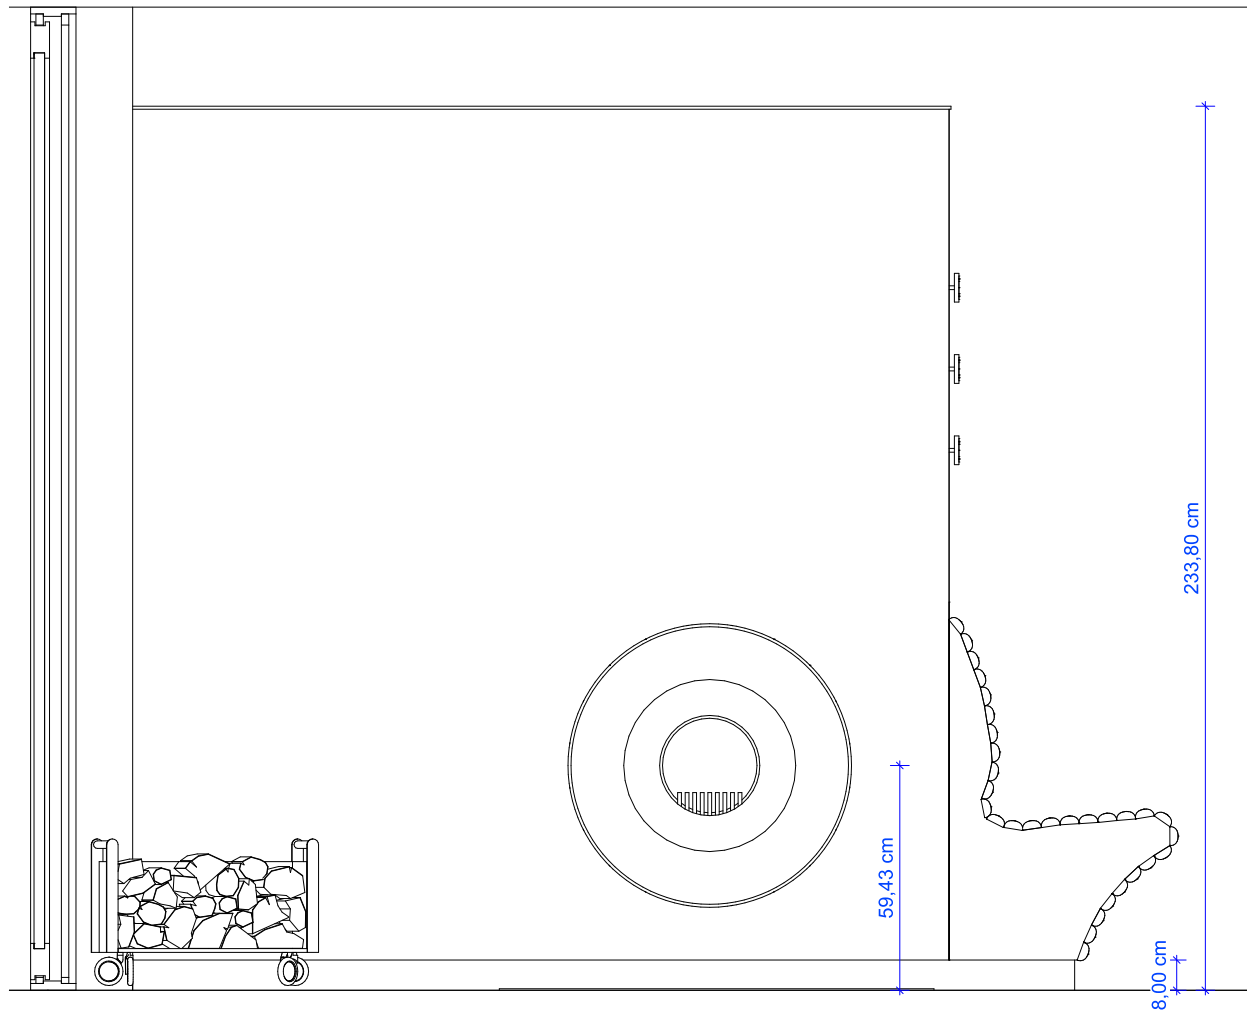

BV Omniofen Tunnel 02

Ansichten

M 1:20

2026-04-29

o.









